REV	DESCRIPTION	DRAWN	DATE
		APPROVED	DATE

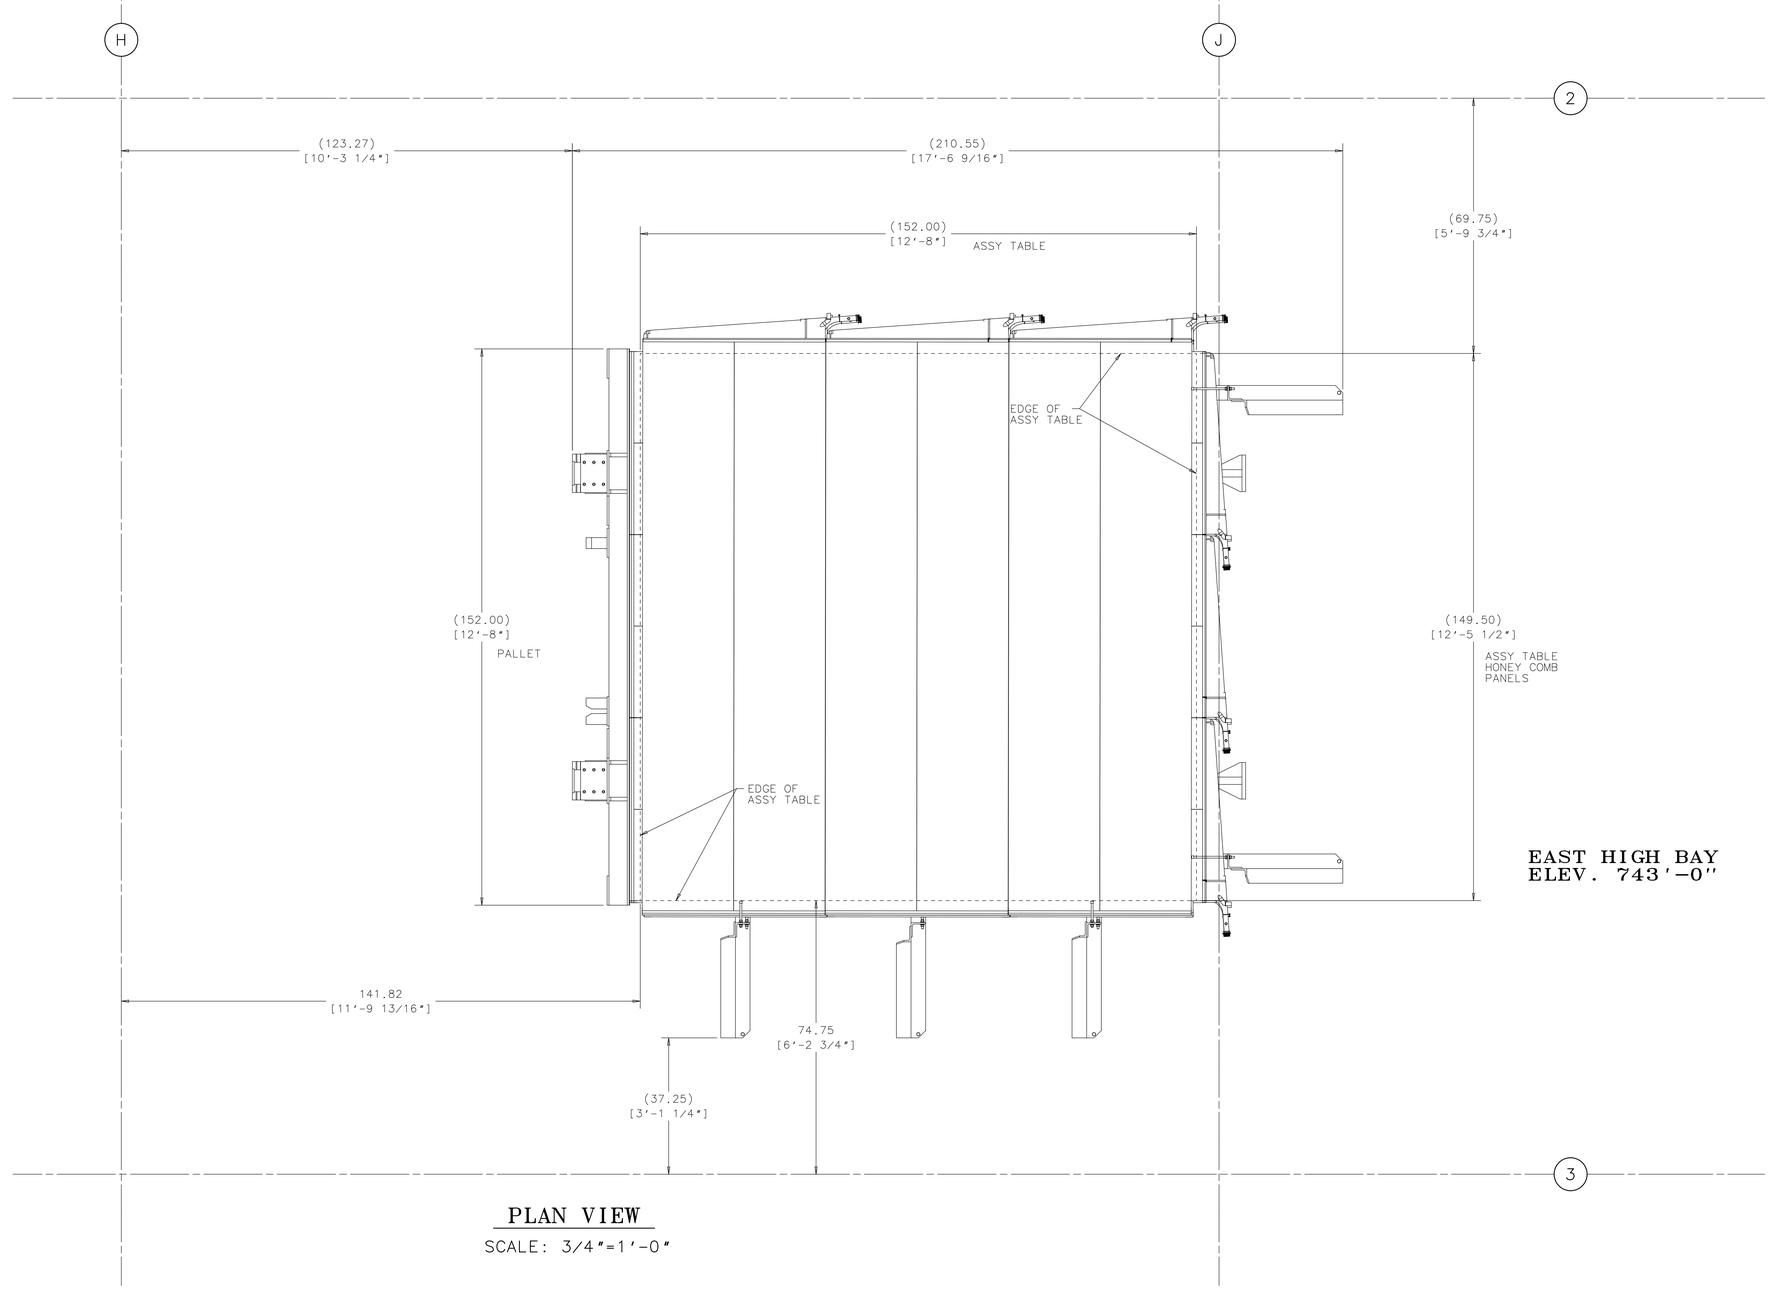

EAST HIGH BAY
ELEV. 743'-0"

PLAN VIEW

SCALE: 3/4"=1'-0"

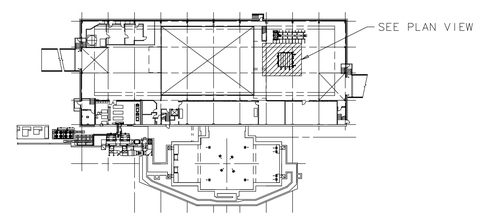

KEY PLAN FOR CDF BLDG

N.T.S.

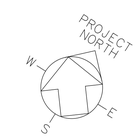

NOTES:

1. FOR ASSEMBLY TABLE FLOOR SURVEY AND SHIMMING LAYOUT SEE DWG #ME-493296.

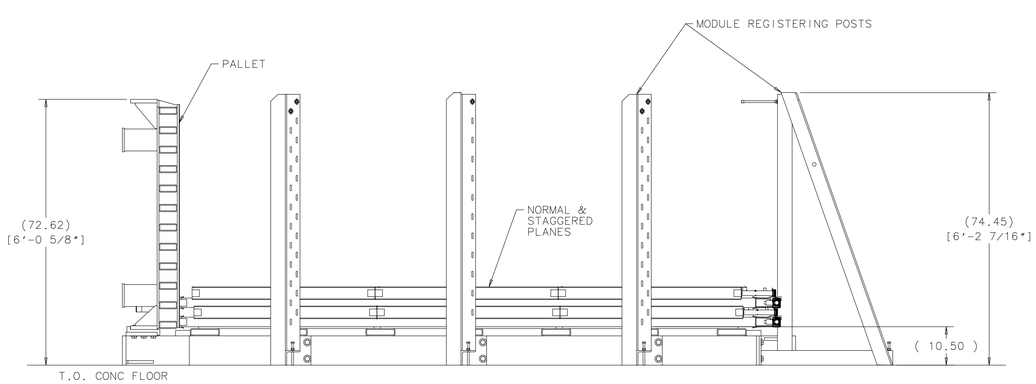

SOUTH ELEVATION

SCLE: 3/4"=1'-0"

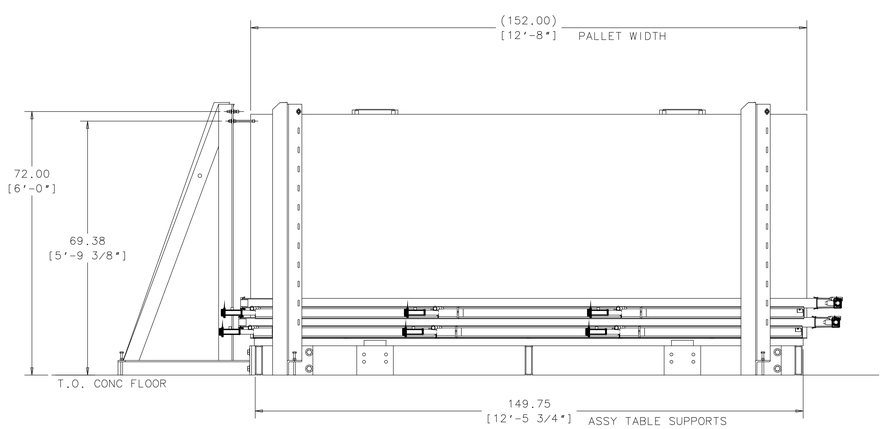

EAST ELEVATION

SCLE: 3/4"=1'-0"

UNLESS OTHERWISE SPECIFIED			ORIGINATOR	T.MIAO	07-JAN-2013
.XX	.XXX	ANGLES	DRAWN	D.FRIEND	07-JAN-2013
± .25	± ---	± ---	CHECKED		
1. BREAK ALL SHARP EDGES MAX			APPROVED		
2. DO NOT SCALE DRAWING. 3. DIMENSIONS BASED UPON ASME Y14.5M-1994 4. MAX. ALL MACH. SURFACES			USED ON		
5. DRAWING UNITS: U.S. INCH			MATERIAL		

FERMI NATIONAL ACCELERATOR LABORATORY
UNITED STATES DEPARTMENT OF ENERGY

NOVA-INSTALLATION_&_ENG_SPECS
NEAR DETECTOR BLOCK ASSEMBLY
ASSY TABLE INSTALLATION AT CDF

SCALE	DRAWING NUMBER	SHEET	REV
AS NOTED	3929.330-ME-493266	1 OF 1	

CREATED WITH : Ideas12NXSeries GROUP: PPD/MECHANICAL DEPARTMENT