REV	DESCRIPTION	DRAWN	DATE
		APPROVED	DATE

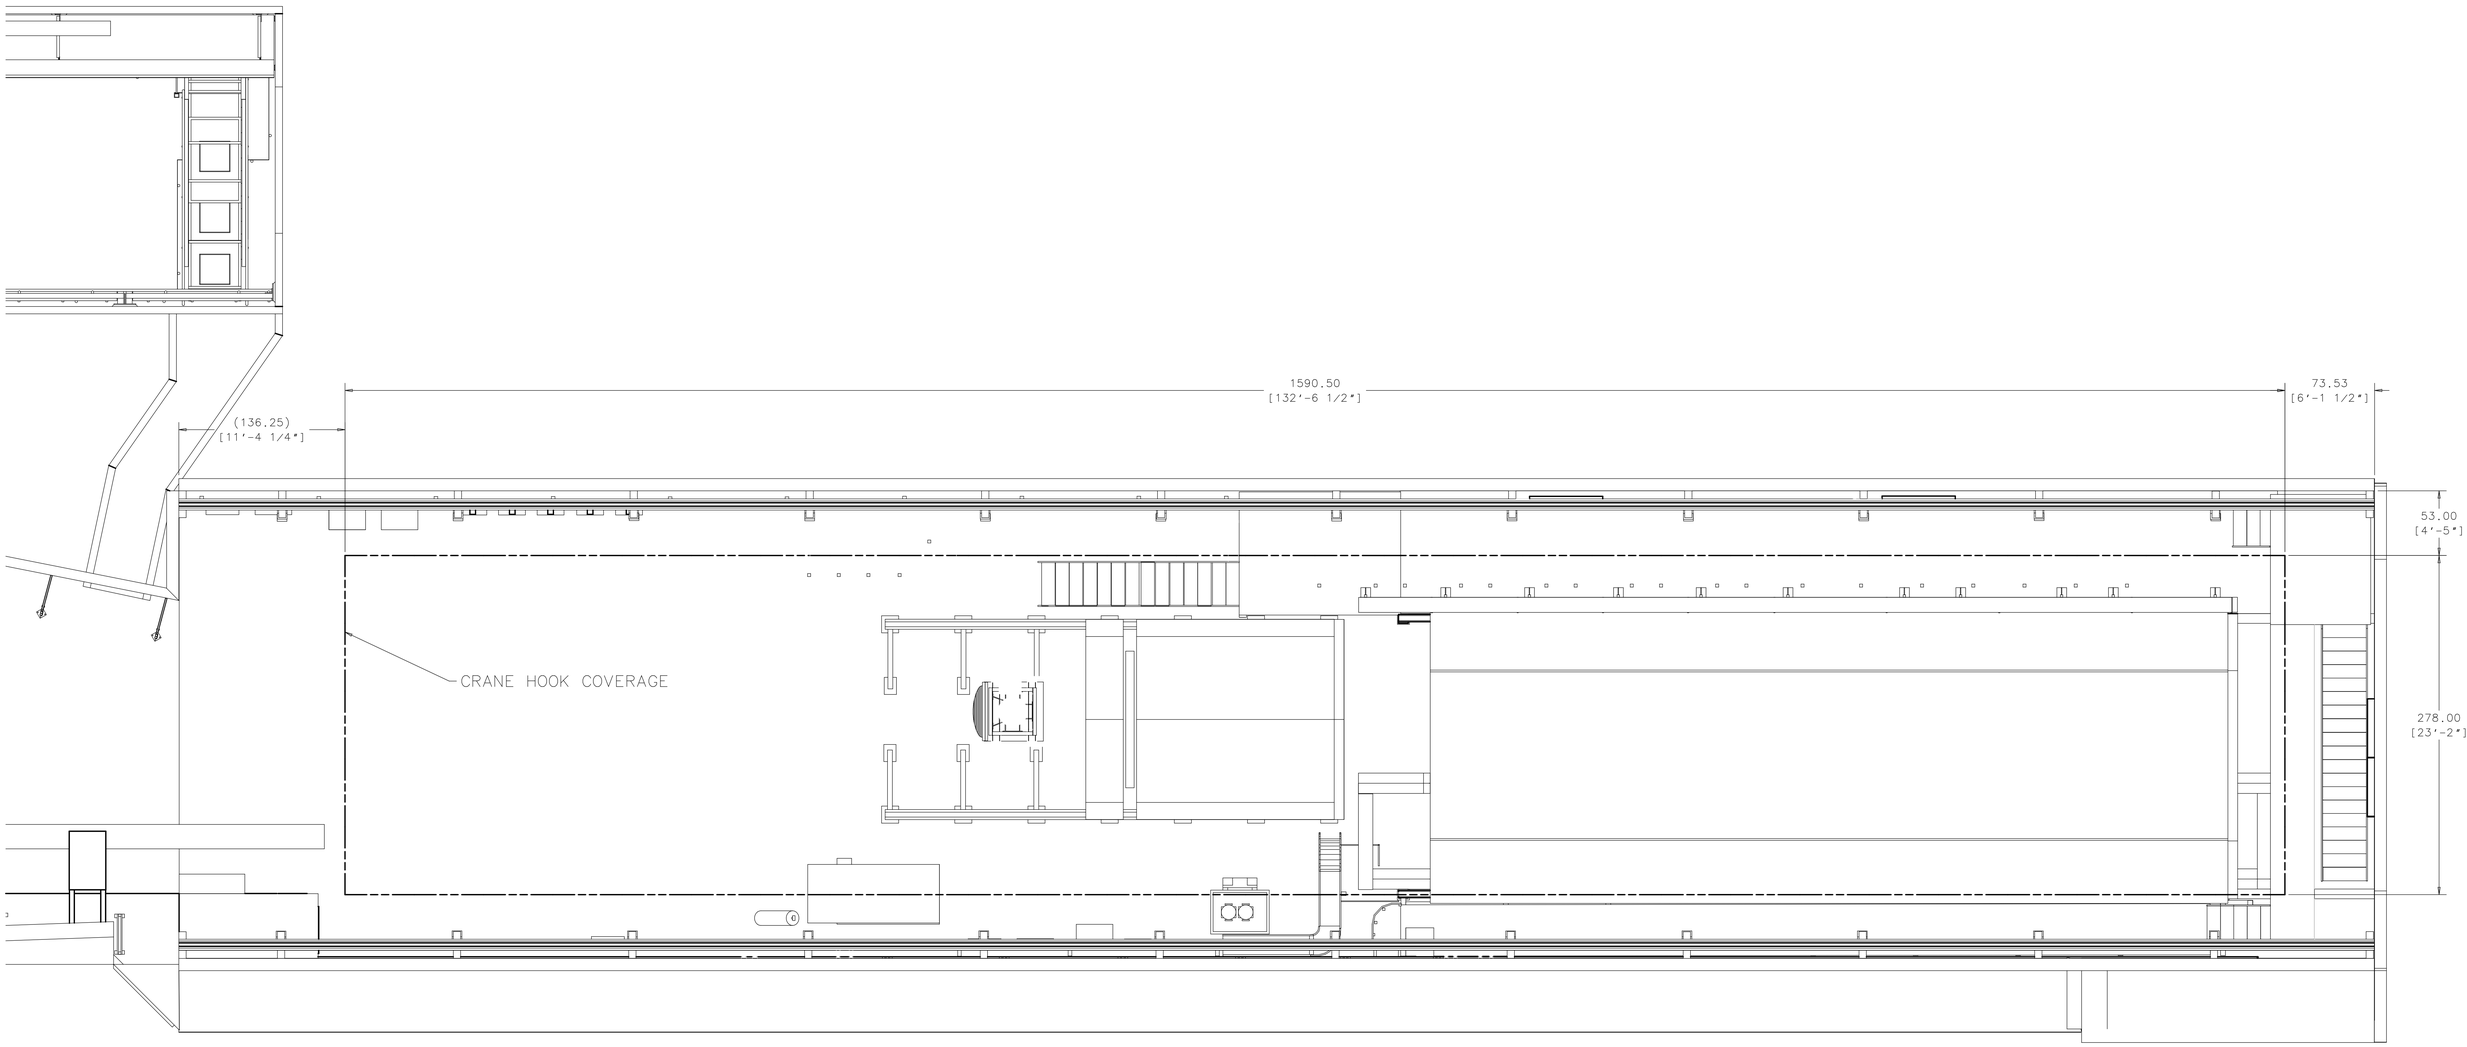

ENLARGED PLAN – MINOS HALL

SCALE: 1/4" = 1'-0"

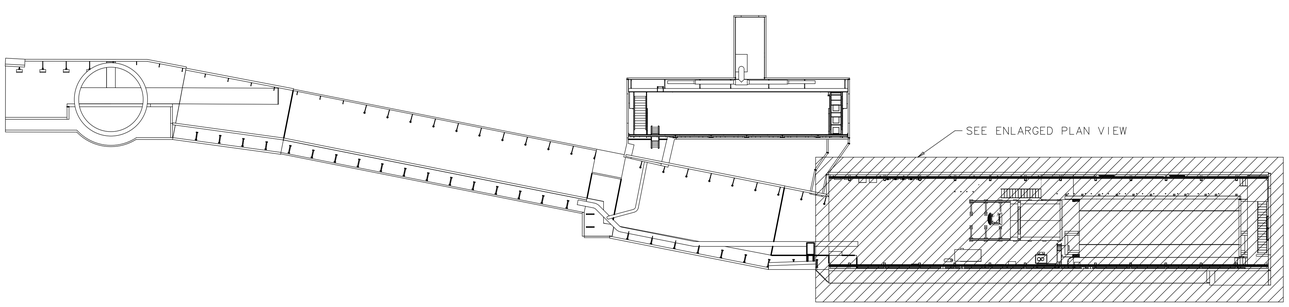

KEY PLAN

SCALE: 1"=20'

UNLESS OTHERWISE SPECIFIED			ORIGINATOR	D.FRIEND	20-NOV-2012
.XX	.XXX	ANGLES	DRAWN	D.FRIEND	20-NOV-2012
± ---	± ---	± ---	CHECKED		
1. BREAK ALL SHARP EDGES MAX.			APPROVED		
2. DO NOT SCALE DRAWING. 3. DIMENSIONS BASED UPON ASME Y14.5M-1994 4. MAX. ALL MACH. SURFACES			USED ON		
5. DRAWING UNITS: U.S. INCH			MATERIAL		

FERMI NATIONAL ACCELERATOR LABORATORY
UNITED STATES DEPARTMENT OF ENERGY

NOVA-CONCEPT_ANALYSIS
CONCEPTUAL LAYOUT
CRANE HOOK COVERAGE – MINOS HALL

SCALE	DRAWING NUMBER	SHEET	REV
AS NOTED	3929.010-ME-493166	1 OF 1	

CREATED WITH : Ideas12NXSeries GROUP: PPD/MECHANICAL DEPARTMENT